PREMISES DIAGRAM

1 SC: 1/16" = 1'-0"

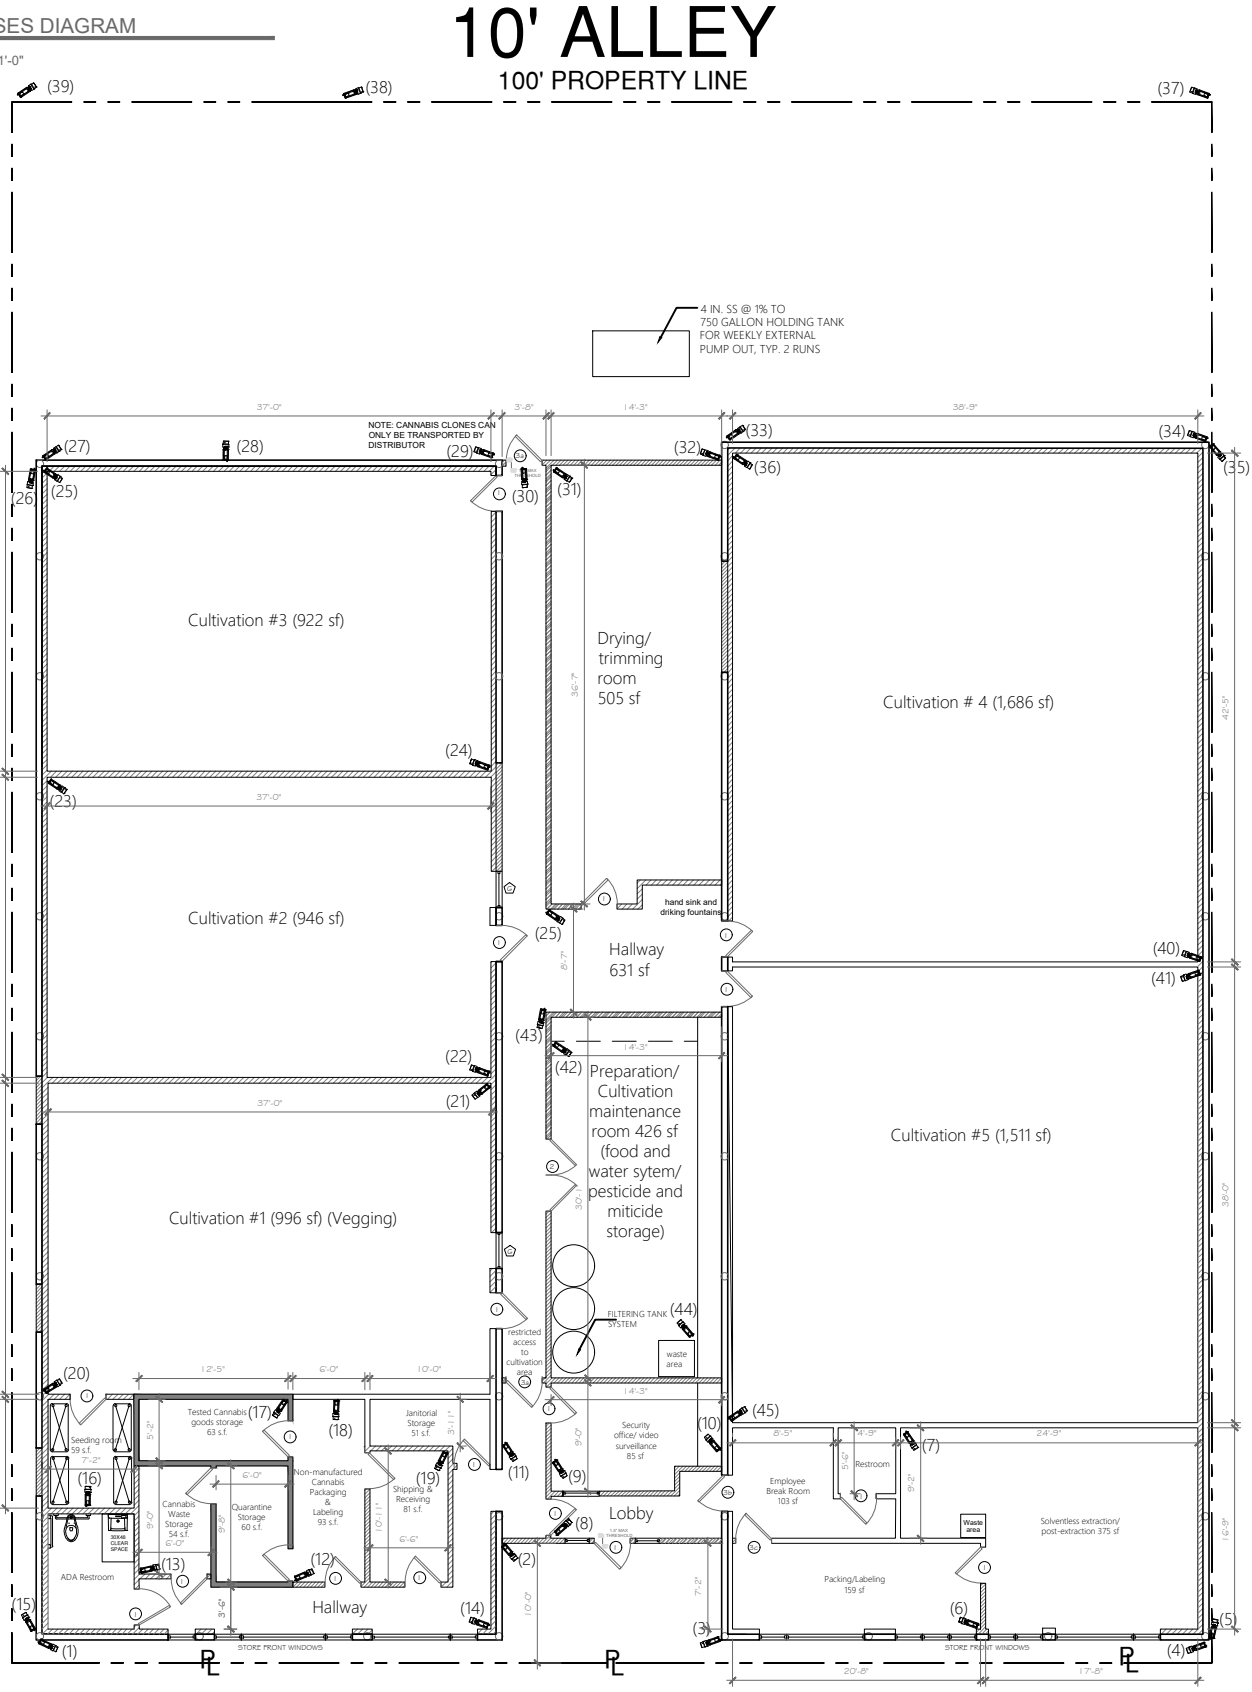

SURVEILLANCE CAMERA

The entire building will be used for microbusiness that will include cultivation, manufaturing and distribution activities. All areas are independent from each other and access is restricted to the authorized staff of each business. The only areas to be accessed by all businesses are the common areas cuch as breakroom, restrooms and lobby.